Conceptual 4850 LBNE Exploration Program

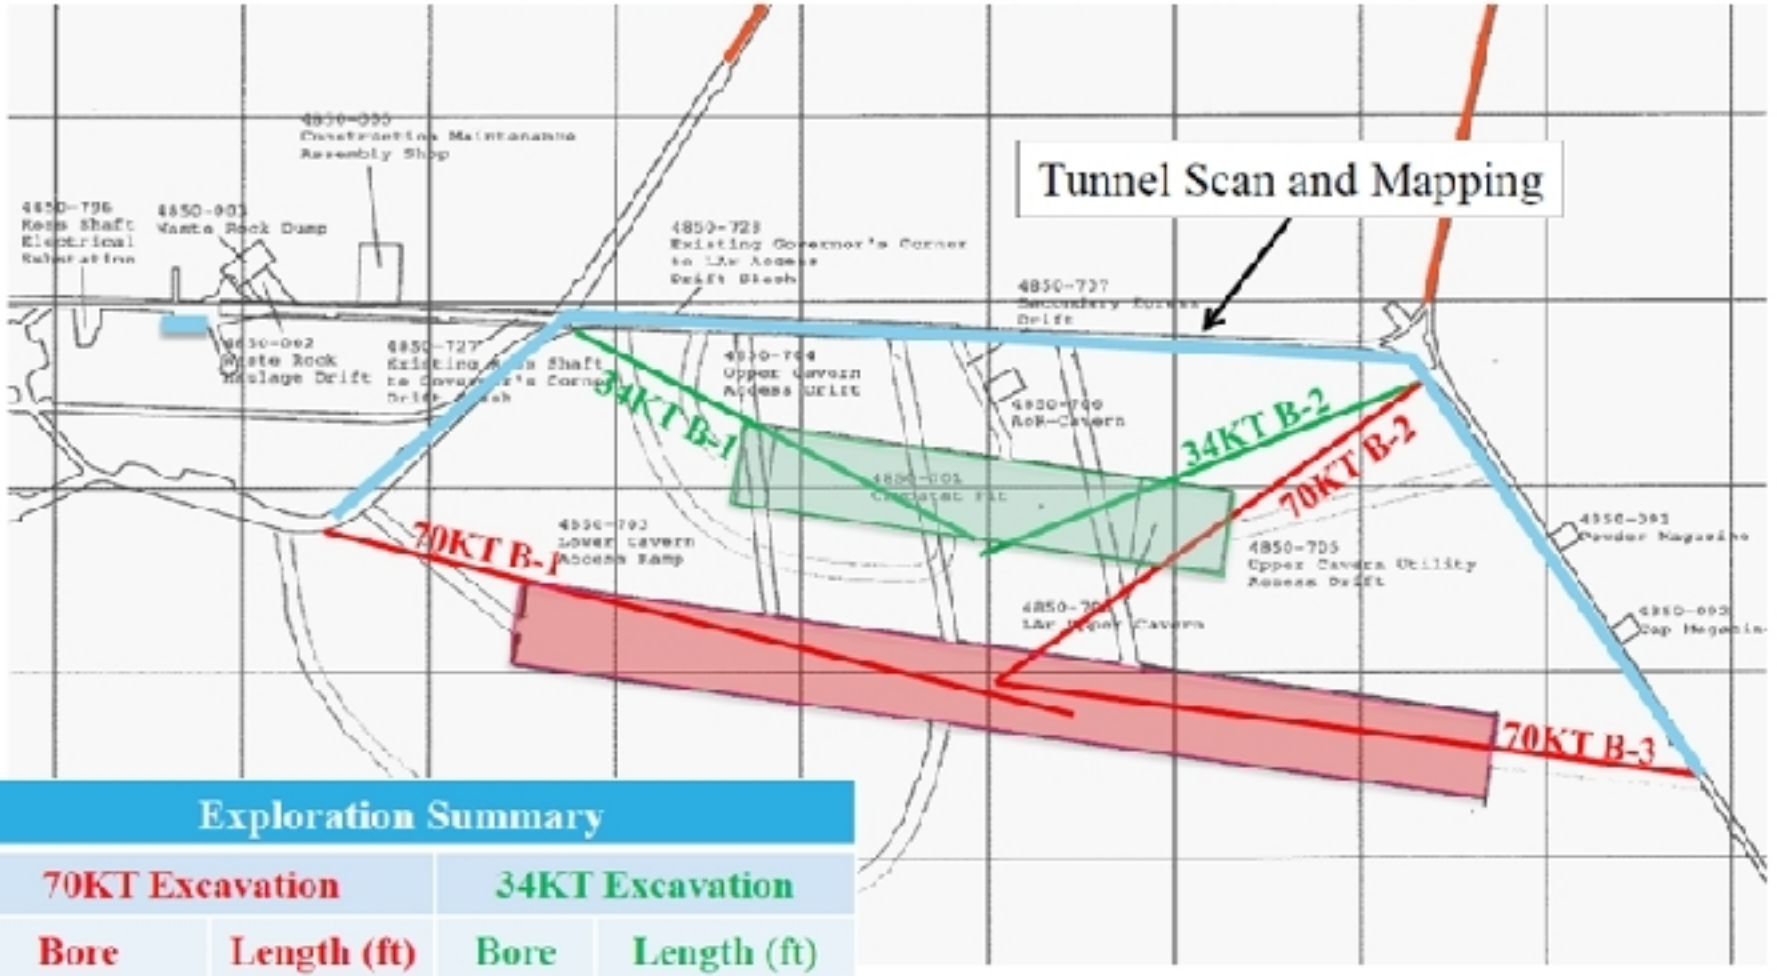

Exploration Summary			
70KT Excavation		34KT Excavation	
Bore	Length (ft)	Bore	Length (ft)
B-1	950	B-1	475
B-2 (angled)	750	B-2	500
B-3	950		

Previous Mapping – LFA 2009

Proposed Mapping