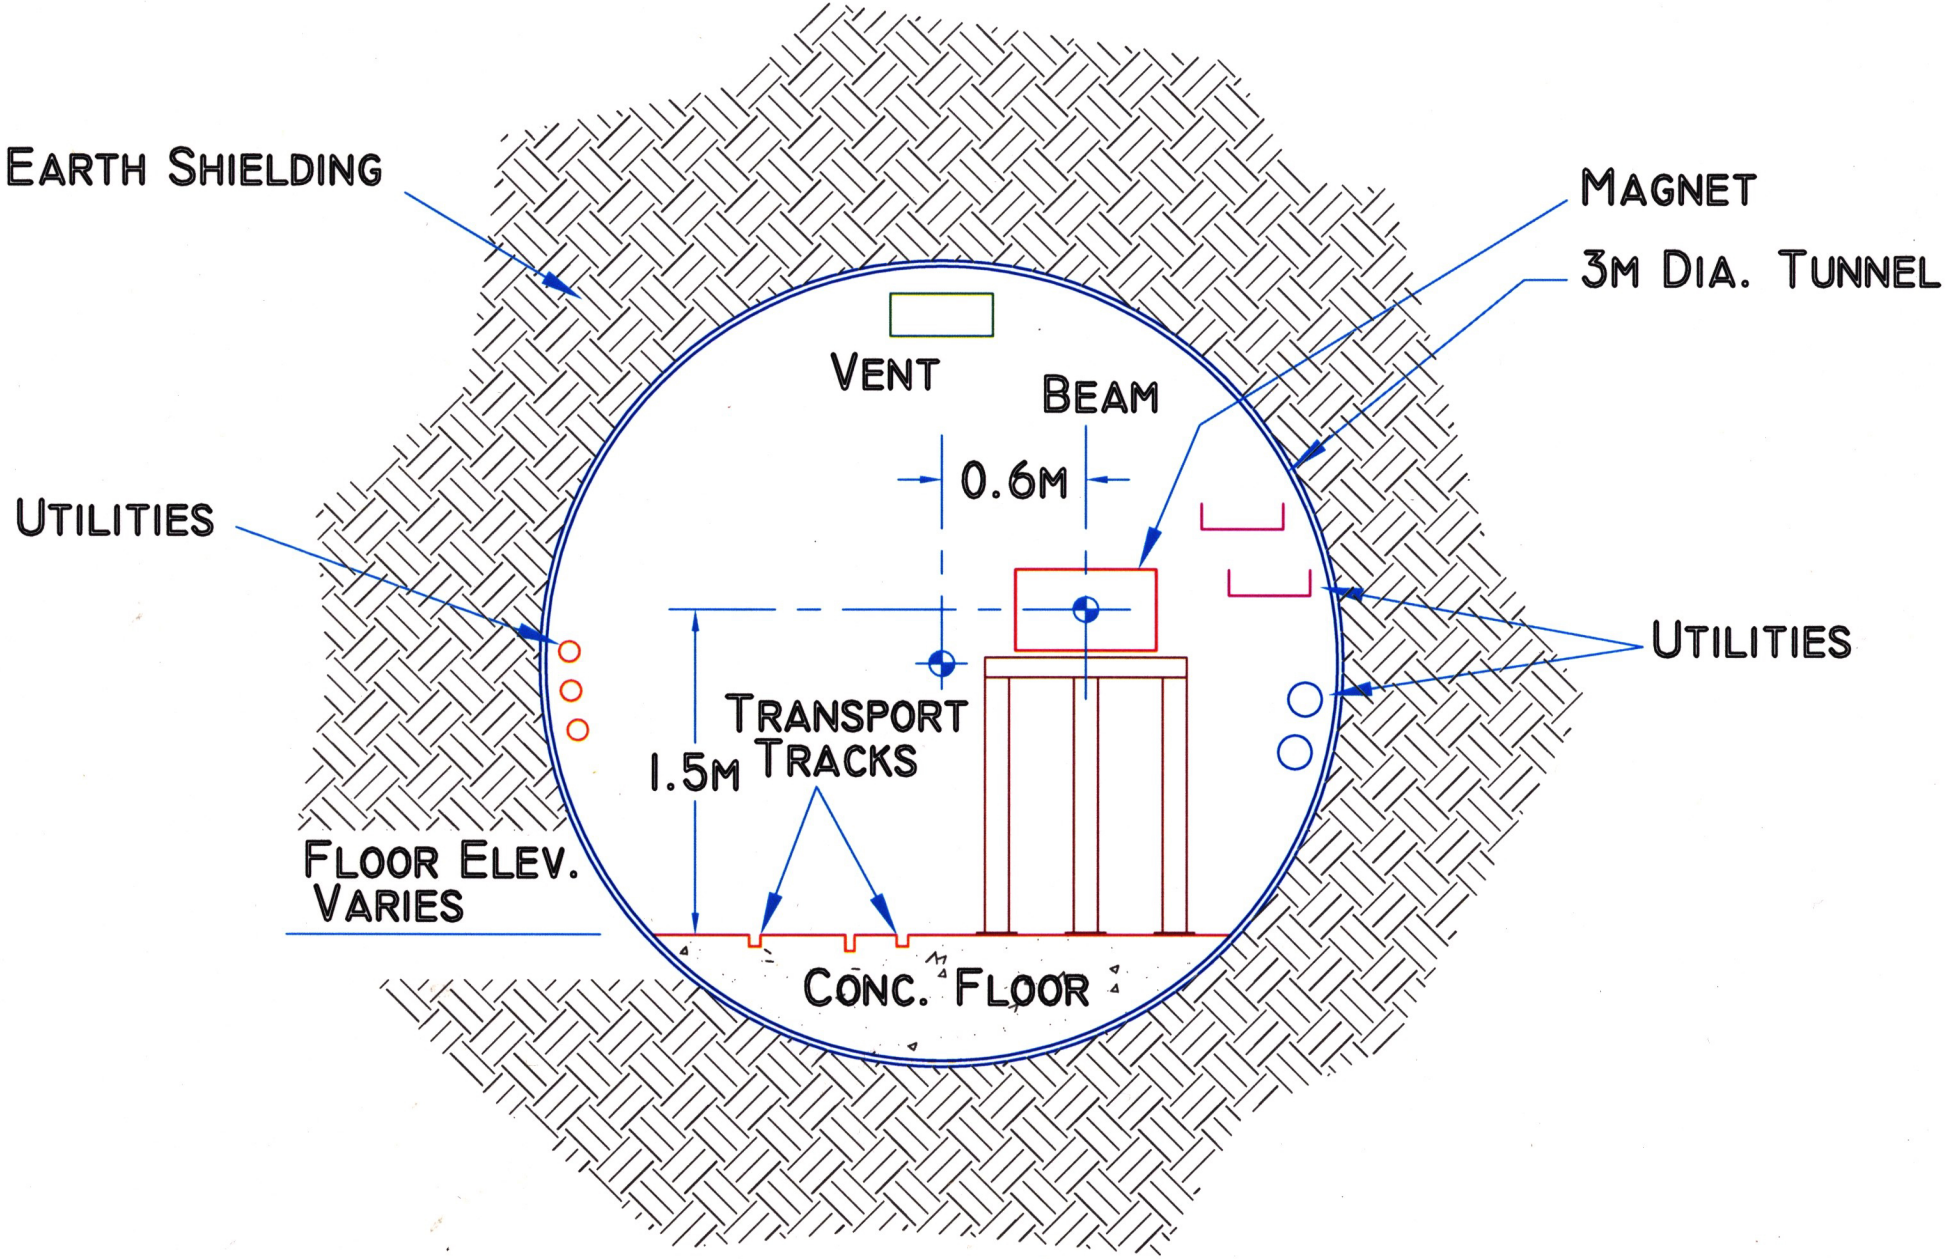


TYPICAL PROTON BEAM TUNNEL SECTION