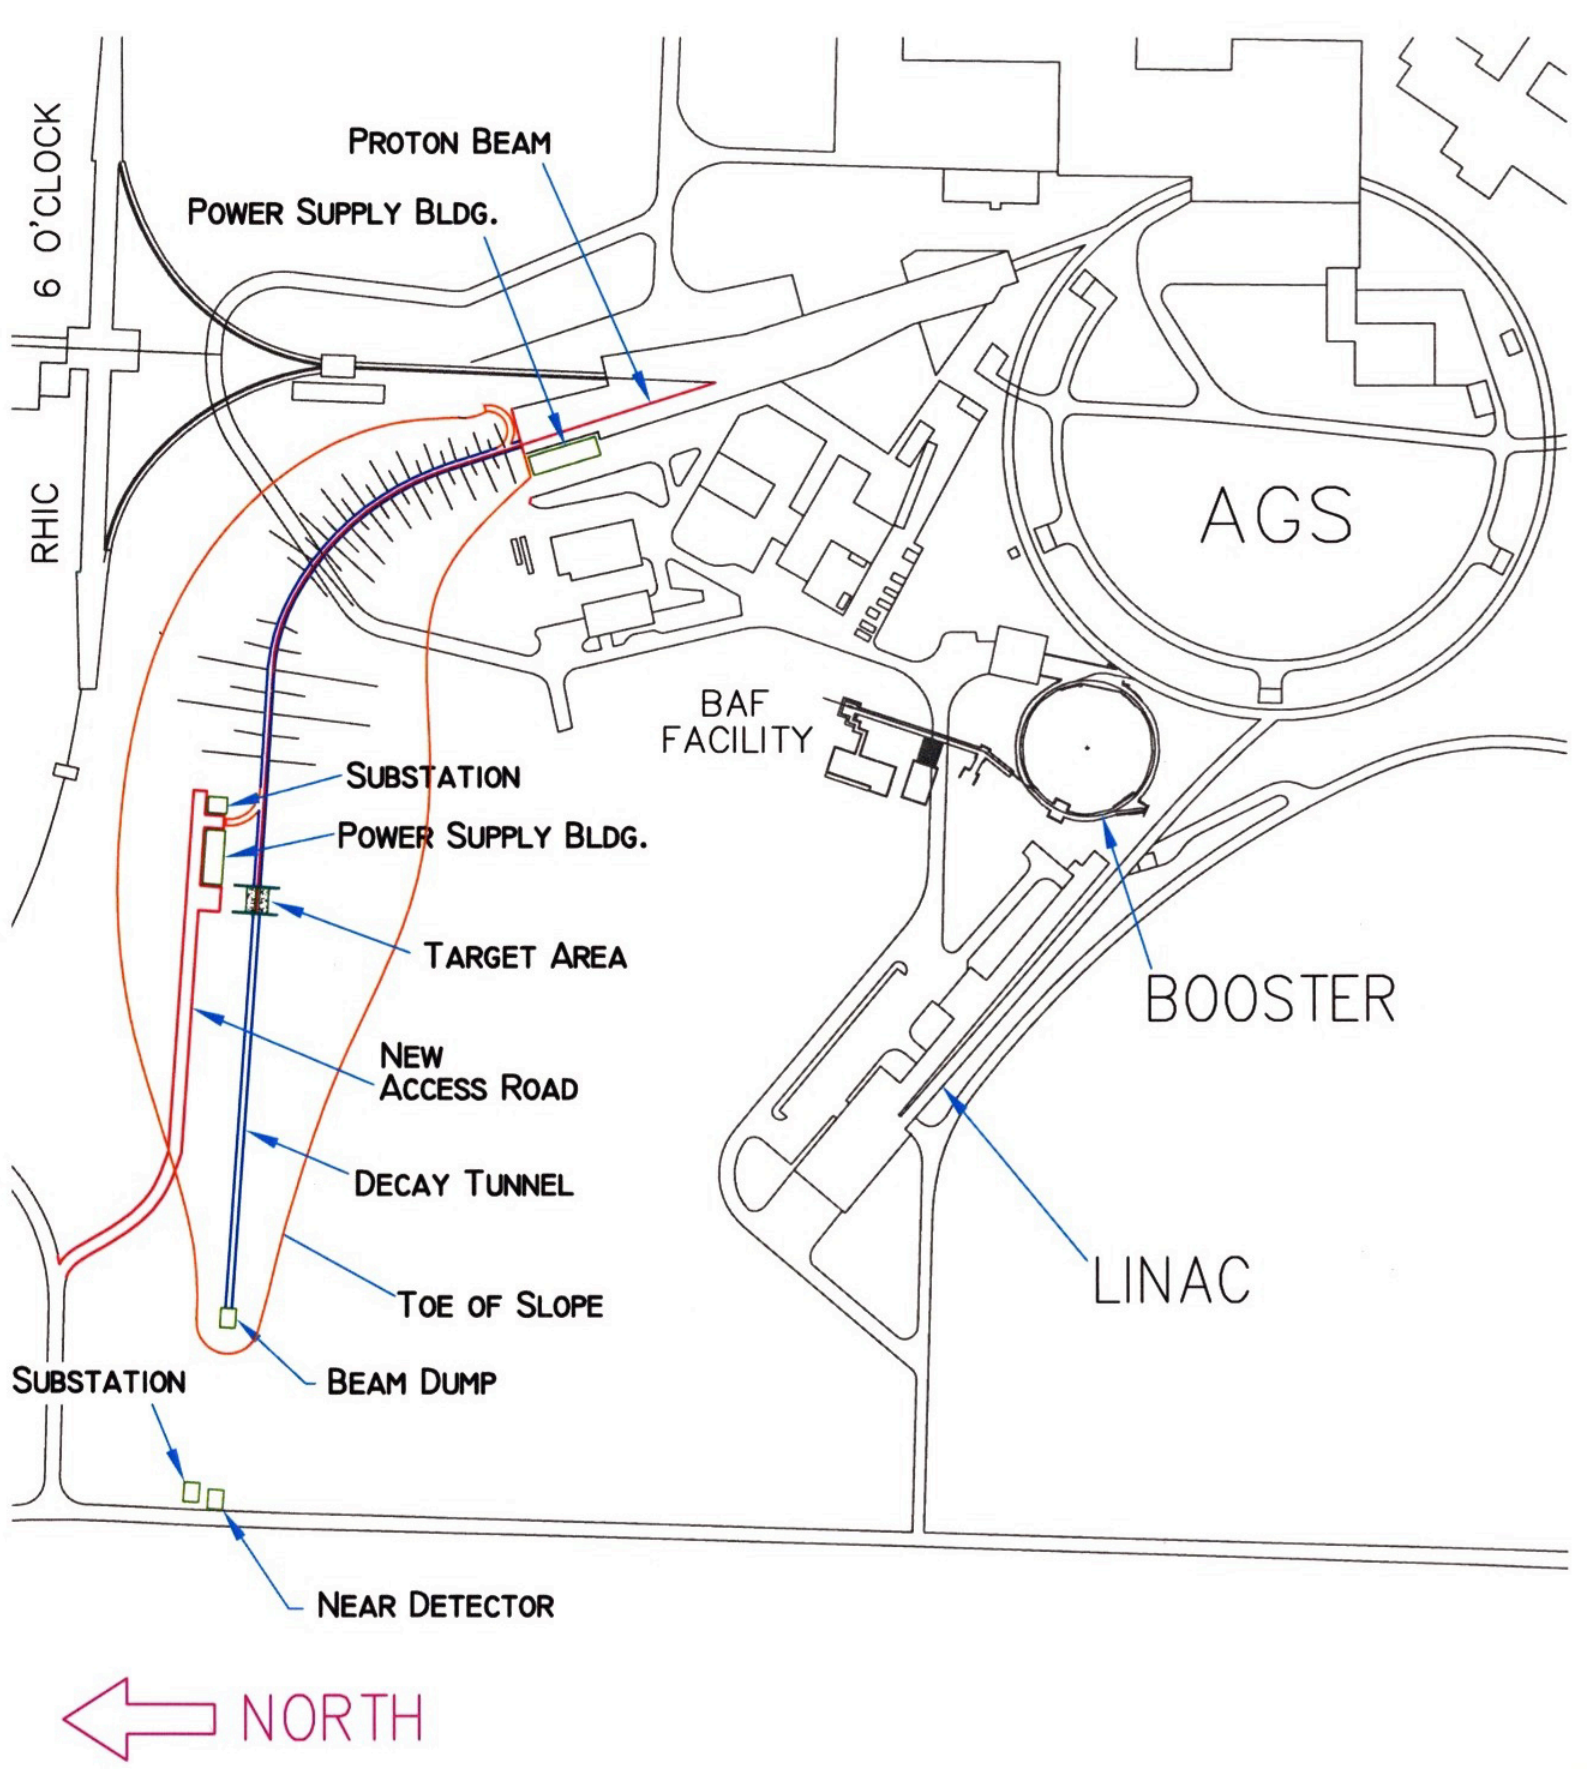

6 O'CLOCK
RHIC
PROTON BEAM
POWER SUPPLY BLDG.
AGS
BAF
FACILITY
SUBSTATION
POWER SUPPLY BLDG.
TARGET AREA
BOOSTER
NEW
ACCESS ROAD
DECAY TUNNEL
LINAC
TOE OF SLOPE
BEAM DUMP
SUBSTATION
NEAR DETECTOR
NORTH