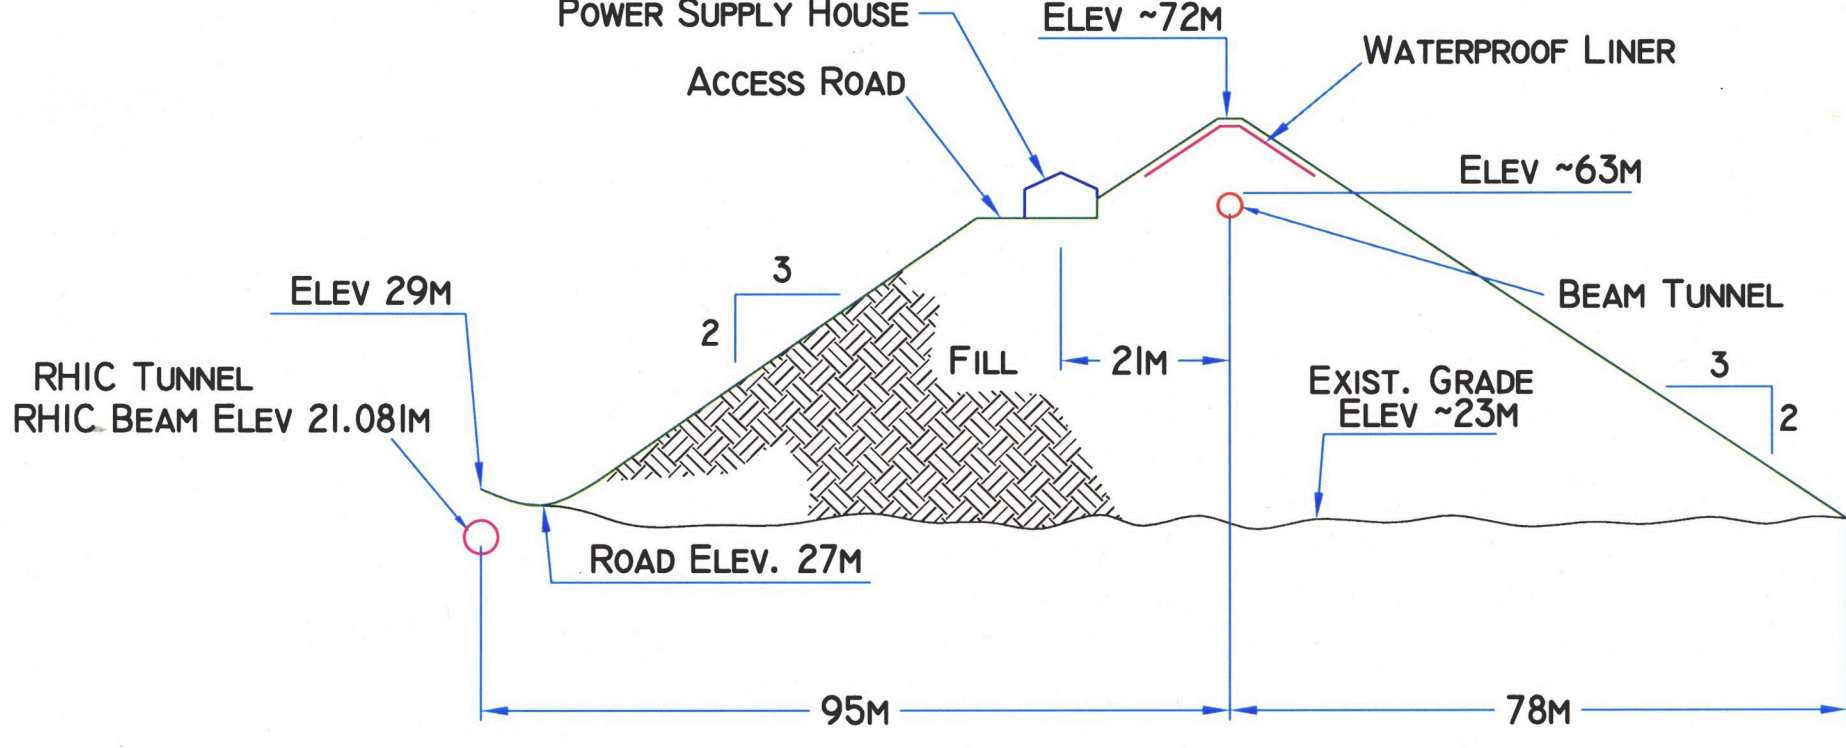

POWER SUPPLY HOUSE
ELEV ~72M
WATERPROOF LINER
ACCESS ROAD
ELEV ~63M
BEAM TUNNEL
ELEV 29M
3
2
FILL
21M
EXIST. GRADE
ELEV ~23M
3
2
RHIC TUNNEL
RHIC BEAM ELEV 21.081M
ROAD ELEV. 27M
95M
78M