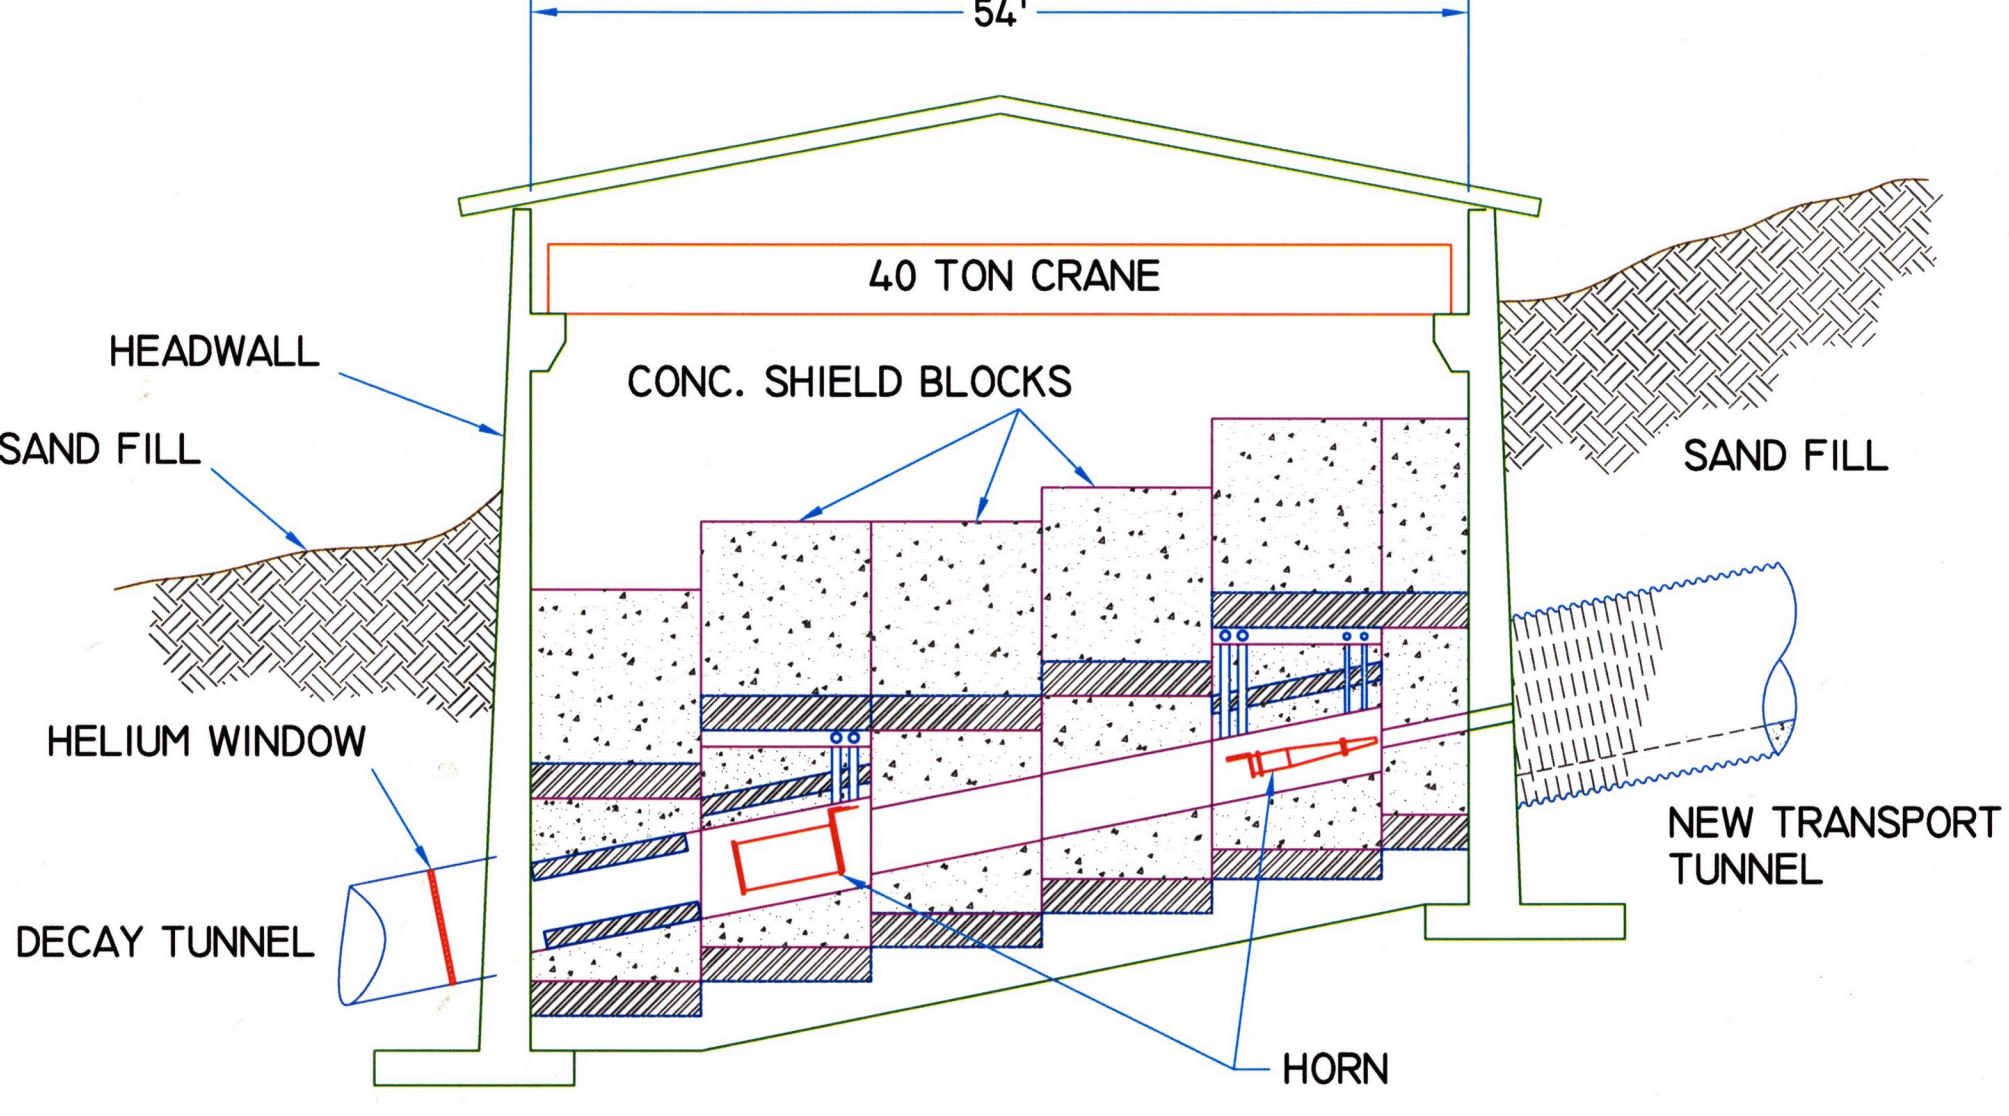

54'
40 TON CRANE
HEADWALL
SAND FILL
CONC. SHIELD BLOCKS
SAND FILL
HELIUM WINDOW
NEW TRANSPORT TUNNEL
DECAY TUNNEL
HORN