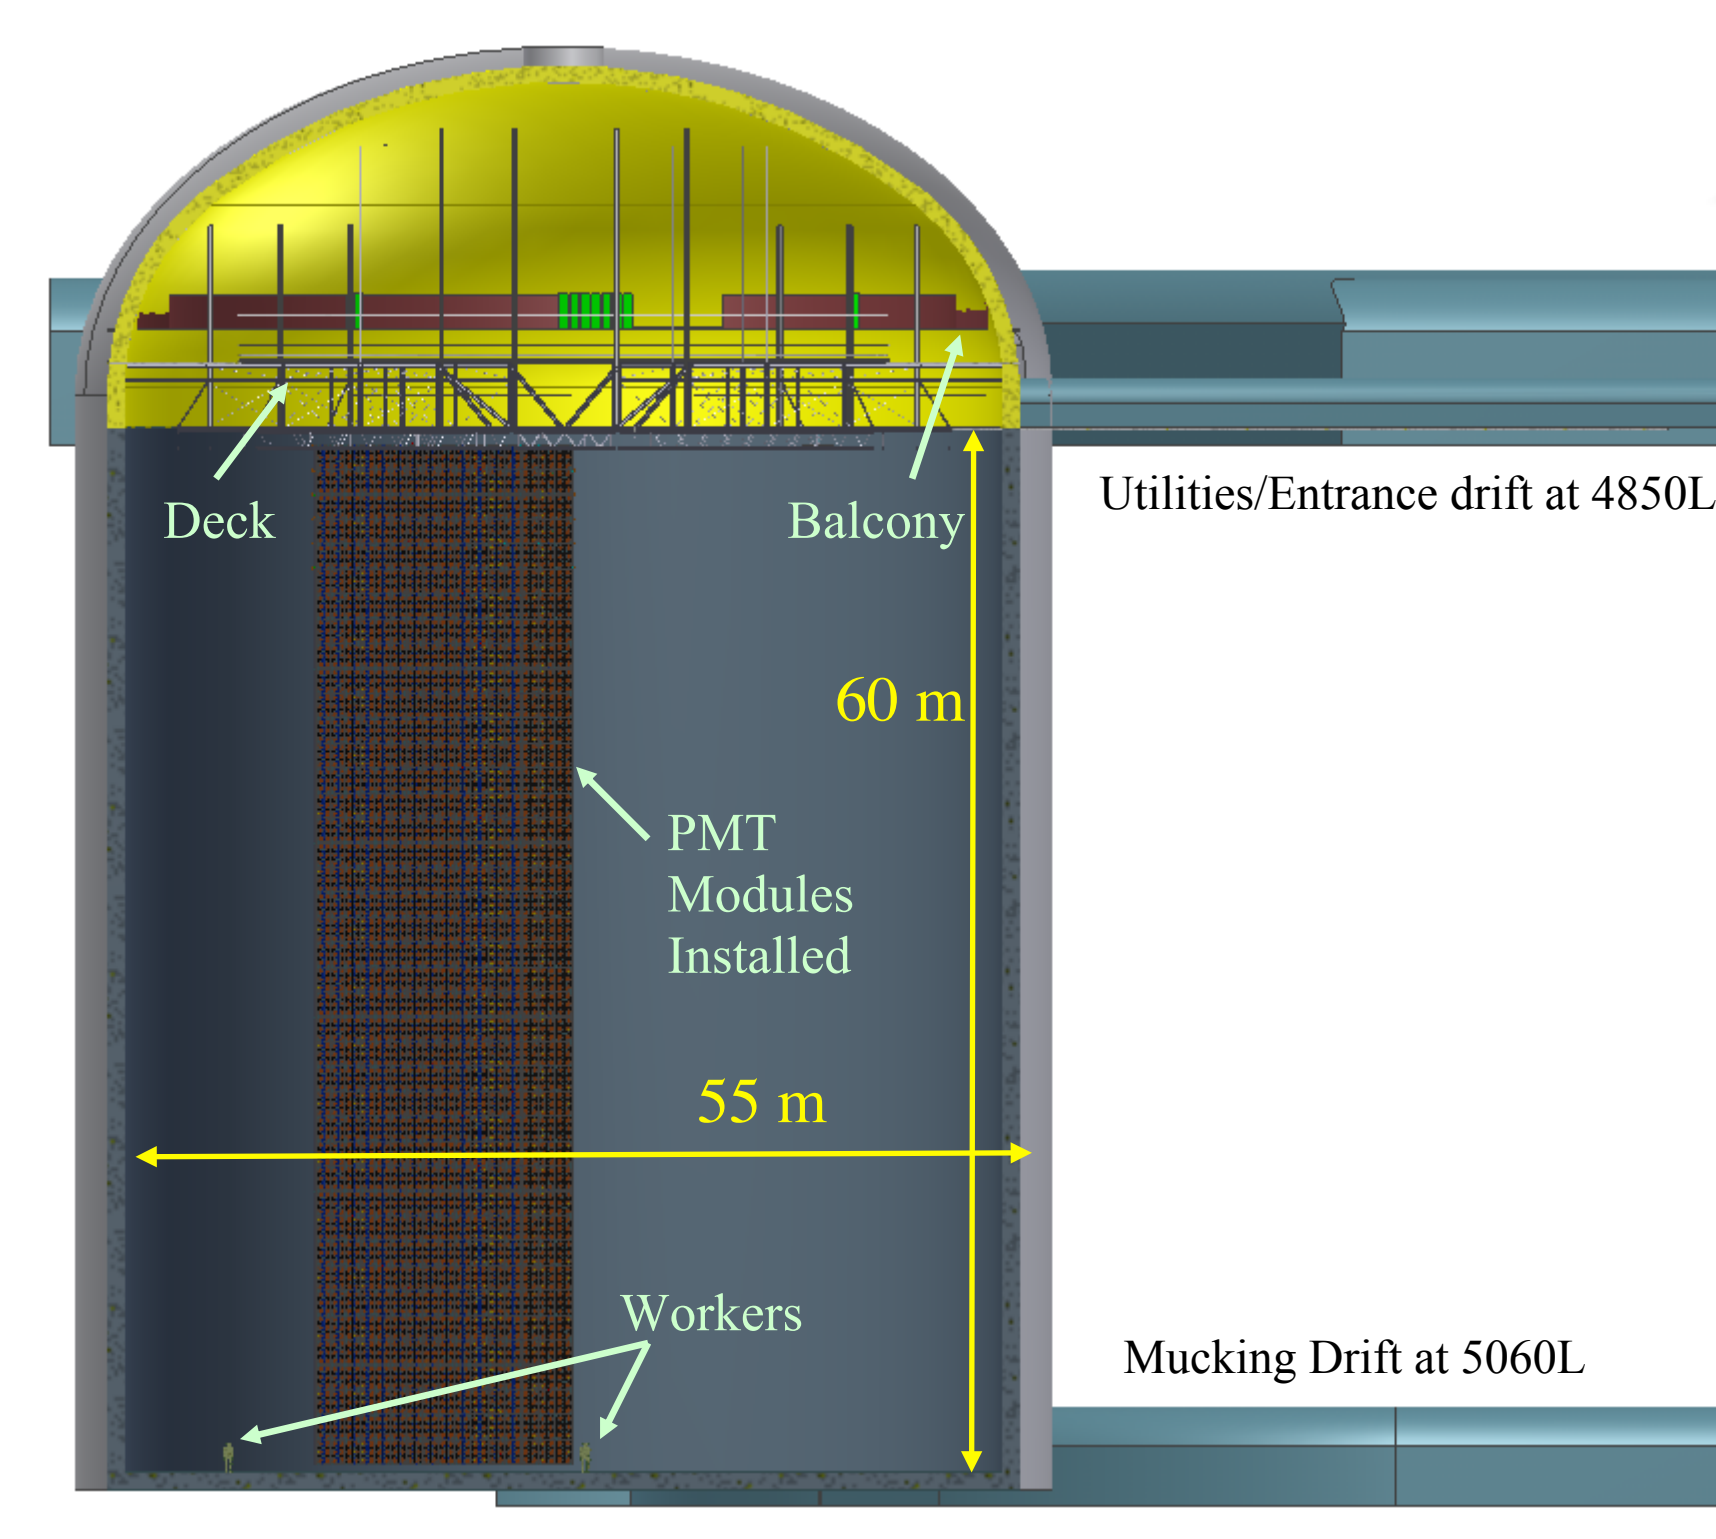

Deck
Balcony
Utilities/Entrance drift at 4850L
60 m
PMT
Modules
Installed
55 m
Workers
Mucking Drift at 5060L