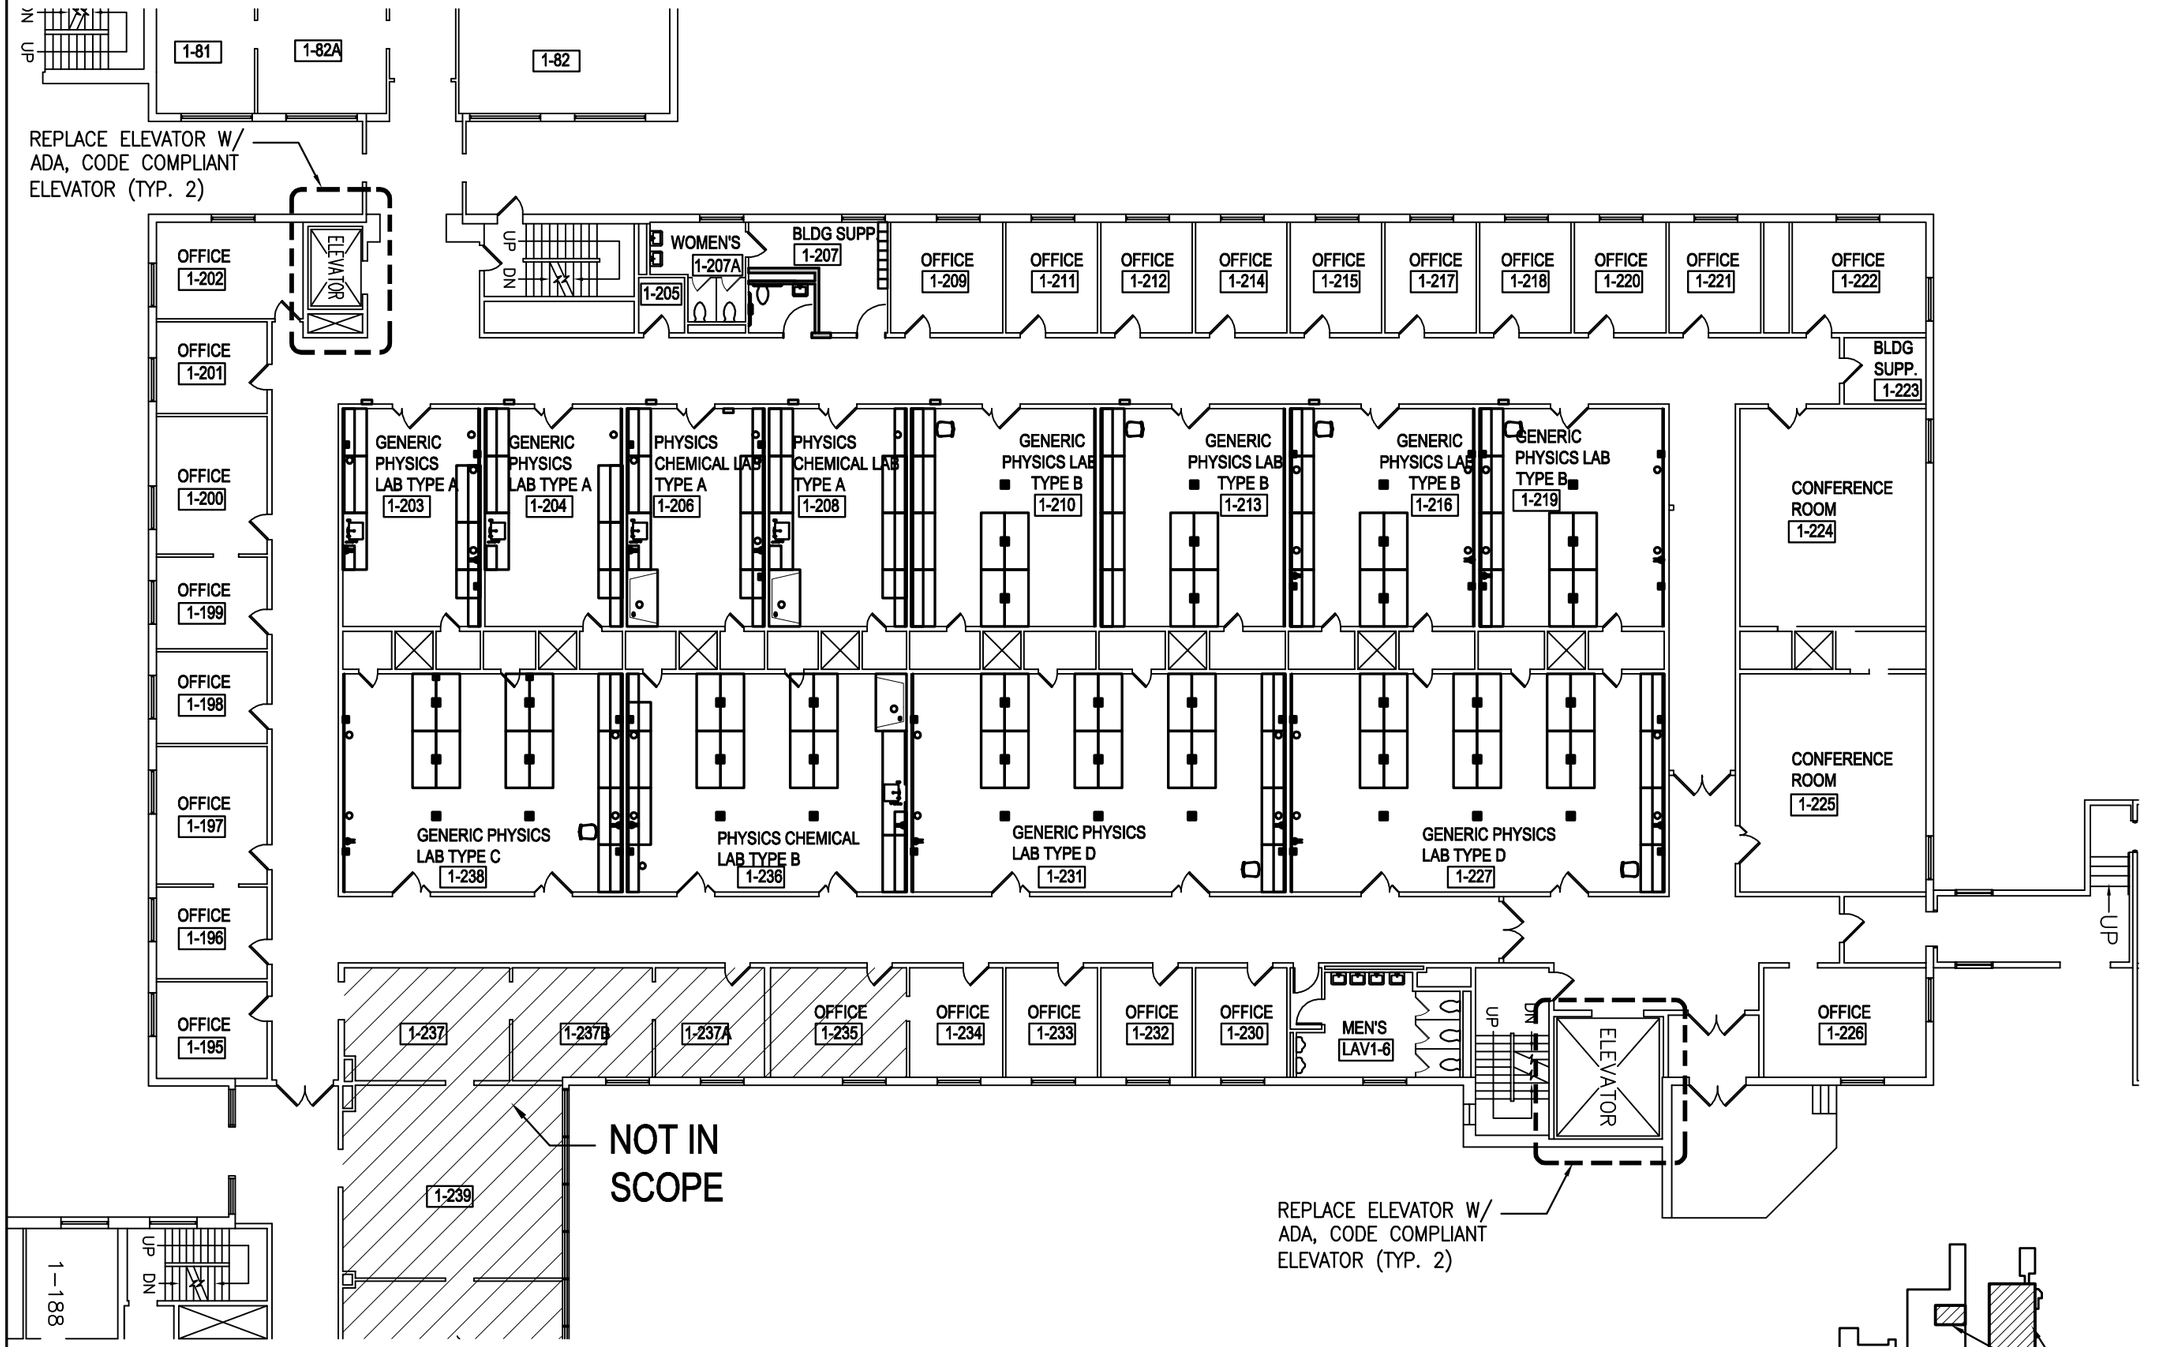

FIRST FLOOR RENOVATION PLAN

SCALE: 1/16" = 1'-0"

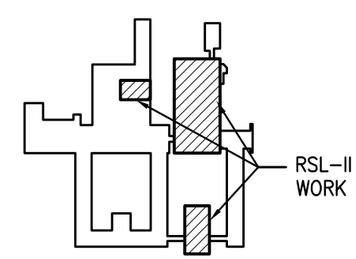

KEY PLAN - B510

NOT TO SCALE

RSL-II Conceptual Design

BROOKHAVEN NATIONAL LABORATORY

Bergmann associates

EYP/

www.bergmannpc.com

28 East Main Street
200 First Federal Plaza
Rochester, New York 14614
585.232.5135 / 585.232.4652 fax

Engineers / Architects /Planners/ Surveyors

DRAWING TITLE:
PHYSICS B-510
1ST FLOOR
RENOVATION PL

BY:
M. TINGLEY

CHK'D BY:
R. DEGENOVA

DATE:
JUNE 18, 2009

JOB #:
8077.00

SHEET #:
A-210