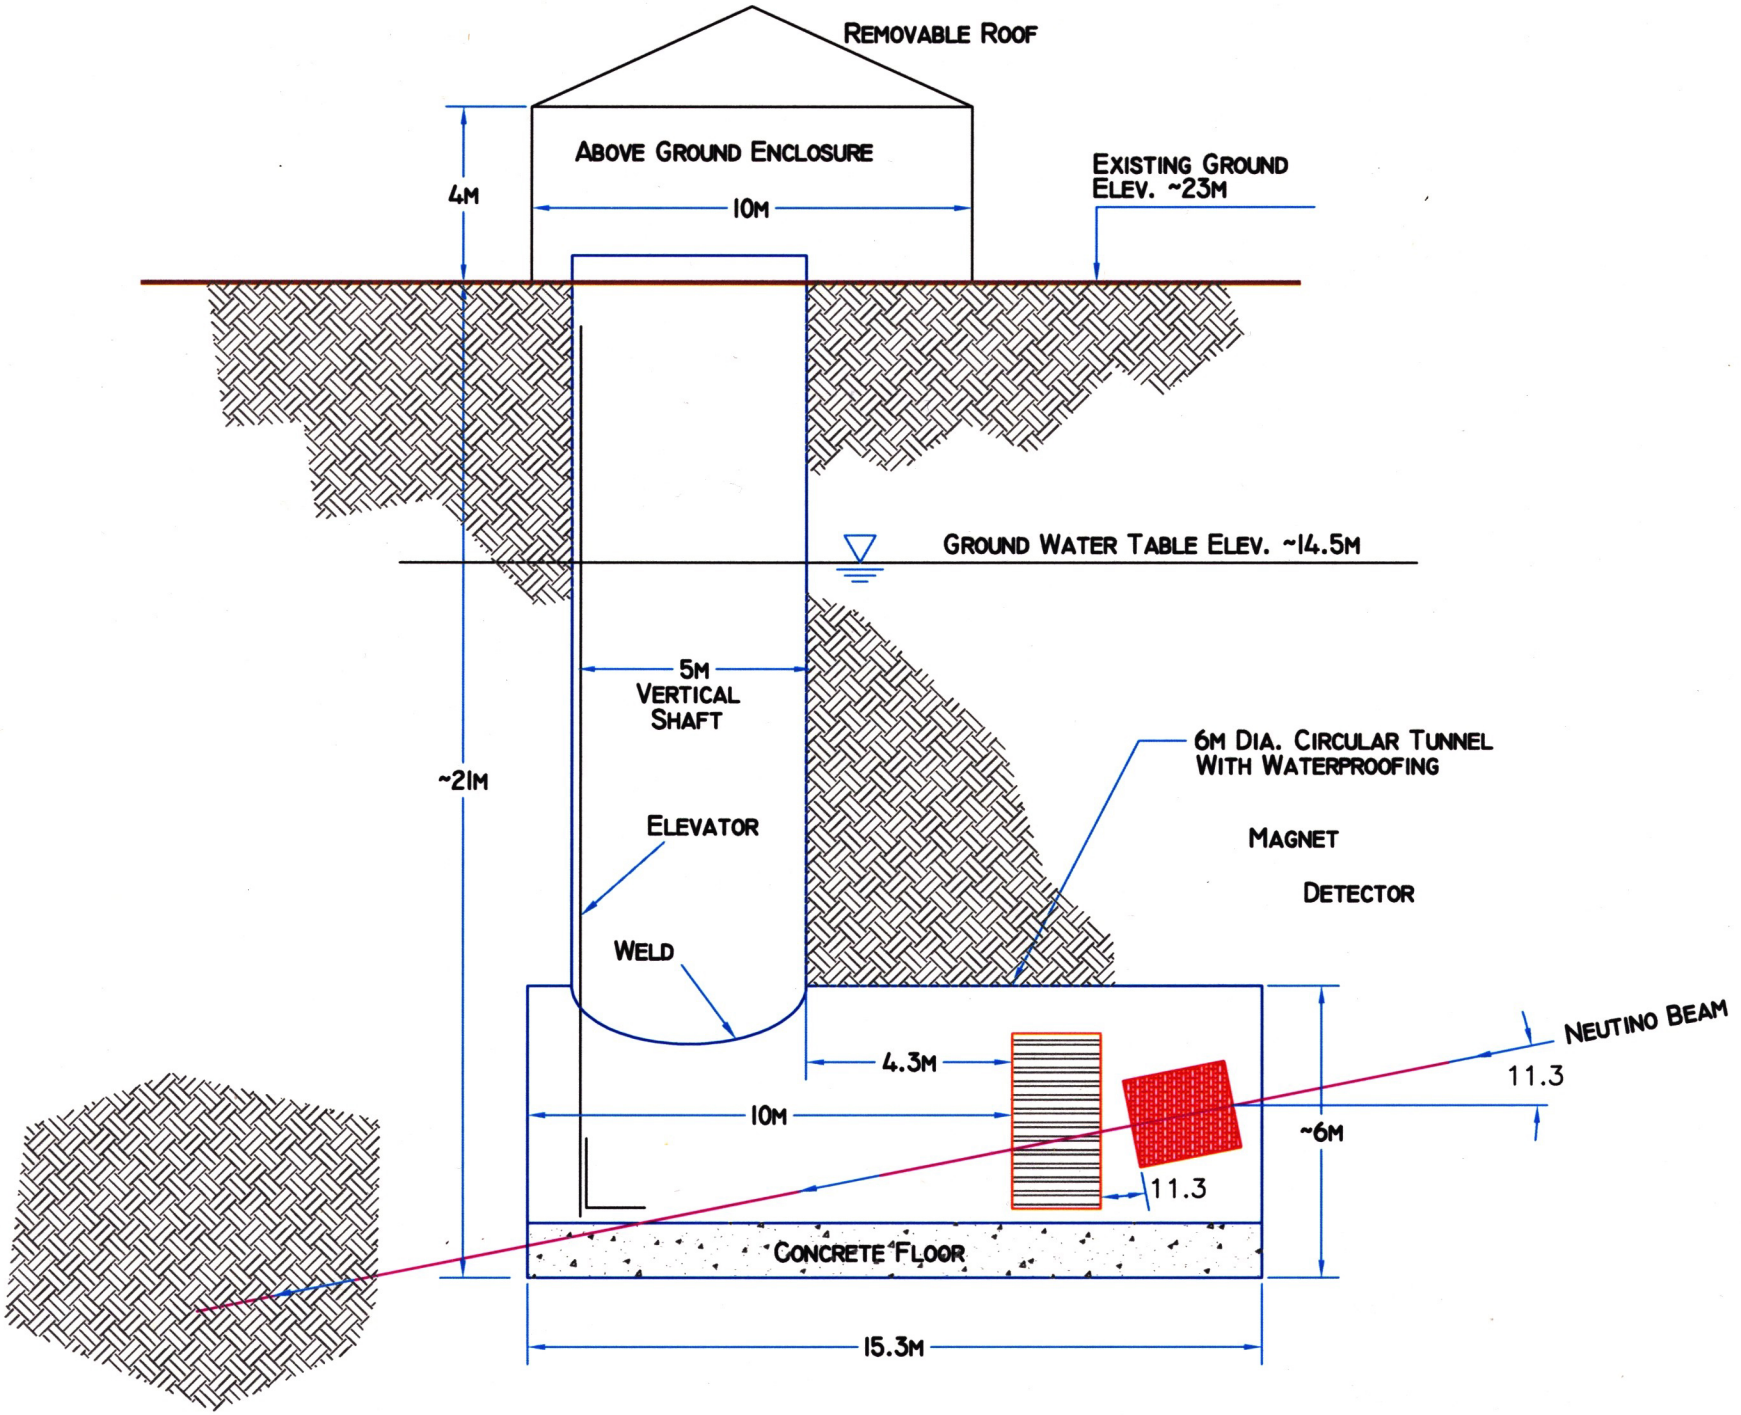


NEAR DETECTOR
VERTICAL SECTION