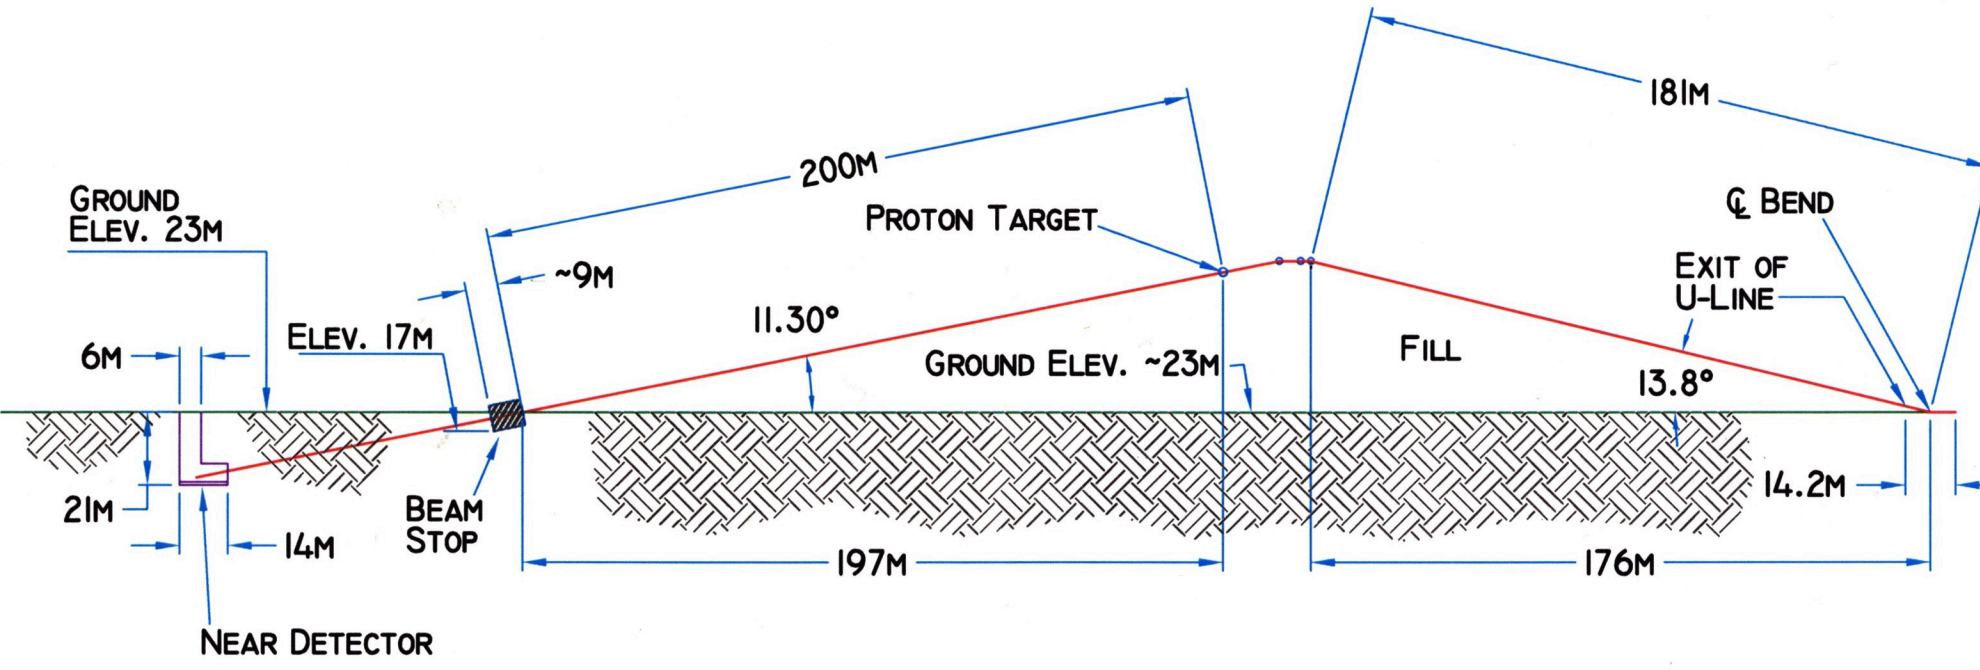

GROUND
ELEV. 23M
6M
ELEV. 17M
21M
14M
NEAR DETECTOR
BEAM
STOP
~9M
200M
PROTON TARGET
11.30°
GROUND ELEV. ~23M
197M
181M
℄ BEND
EXIT OF
U-LINE
FILL
13.8°
14.2M
176M